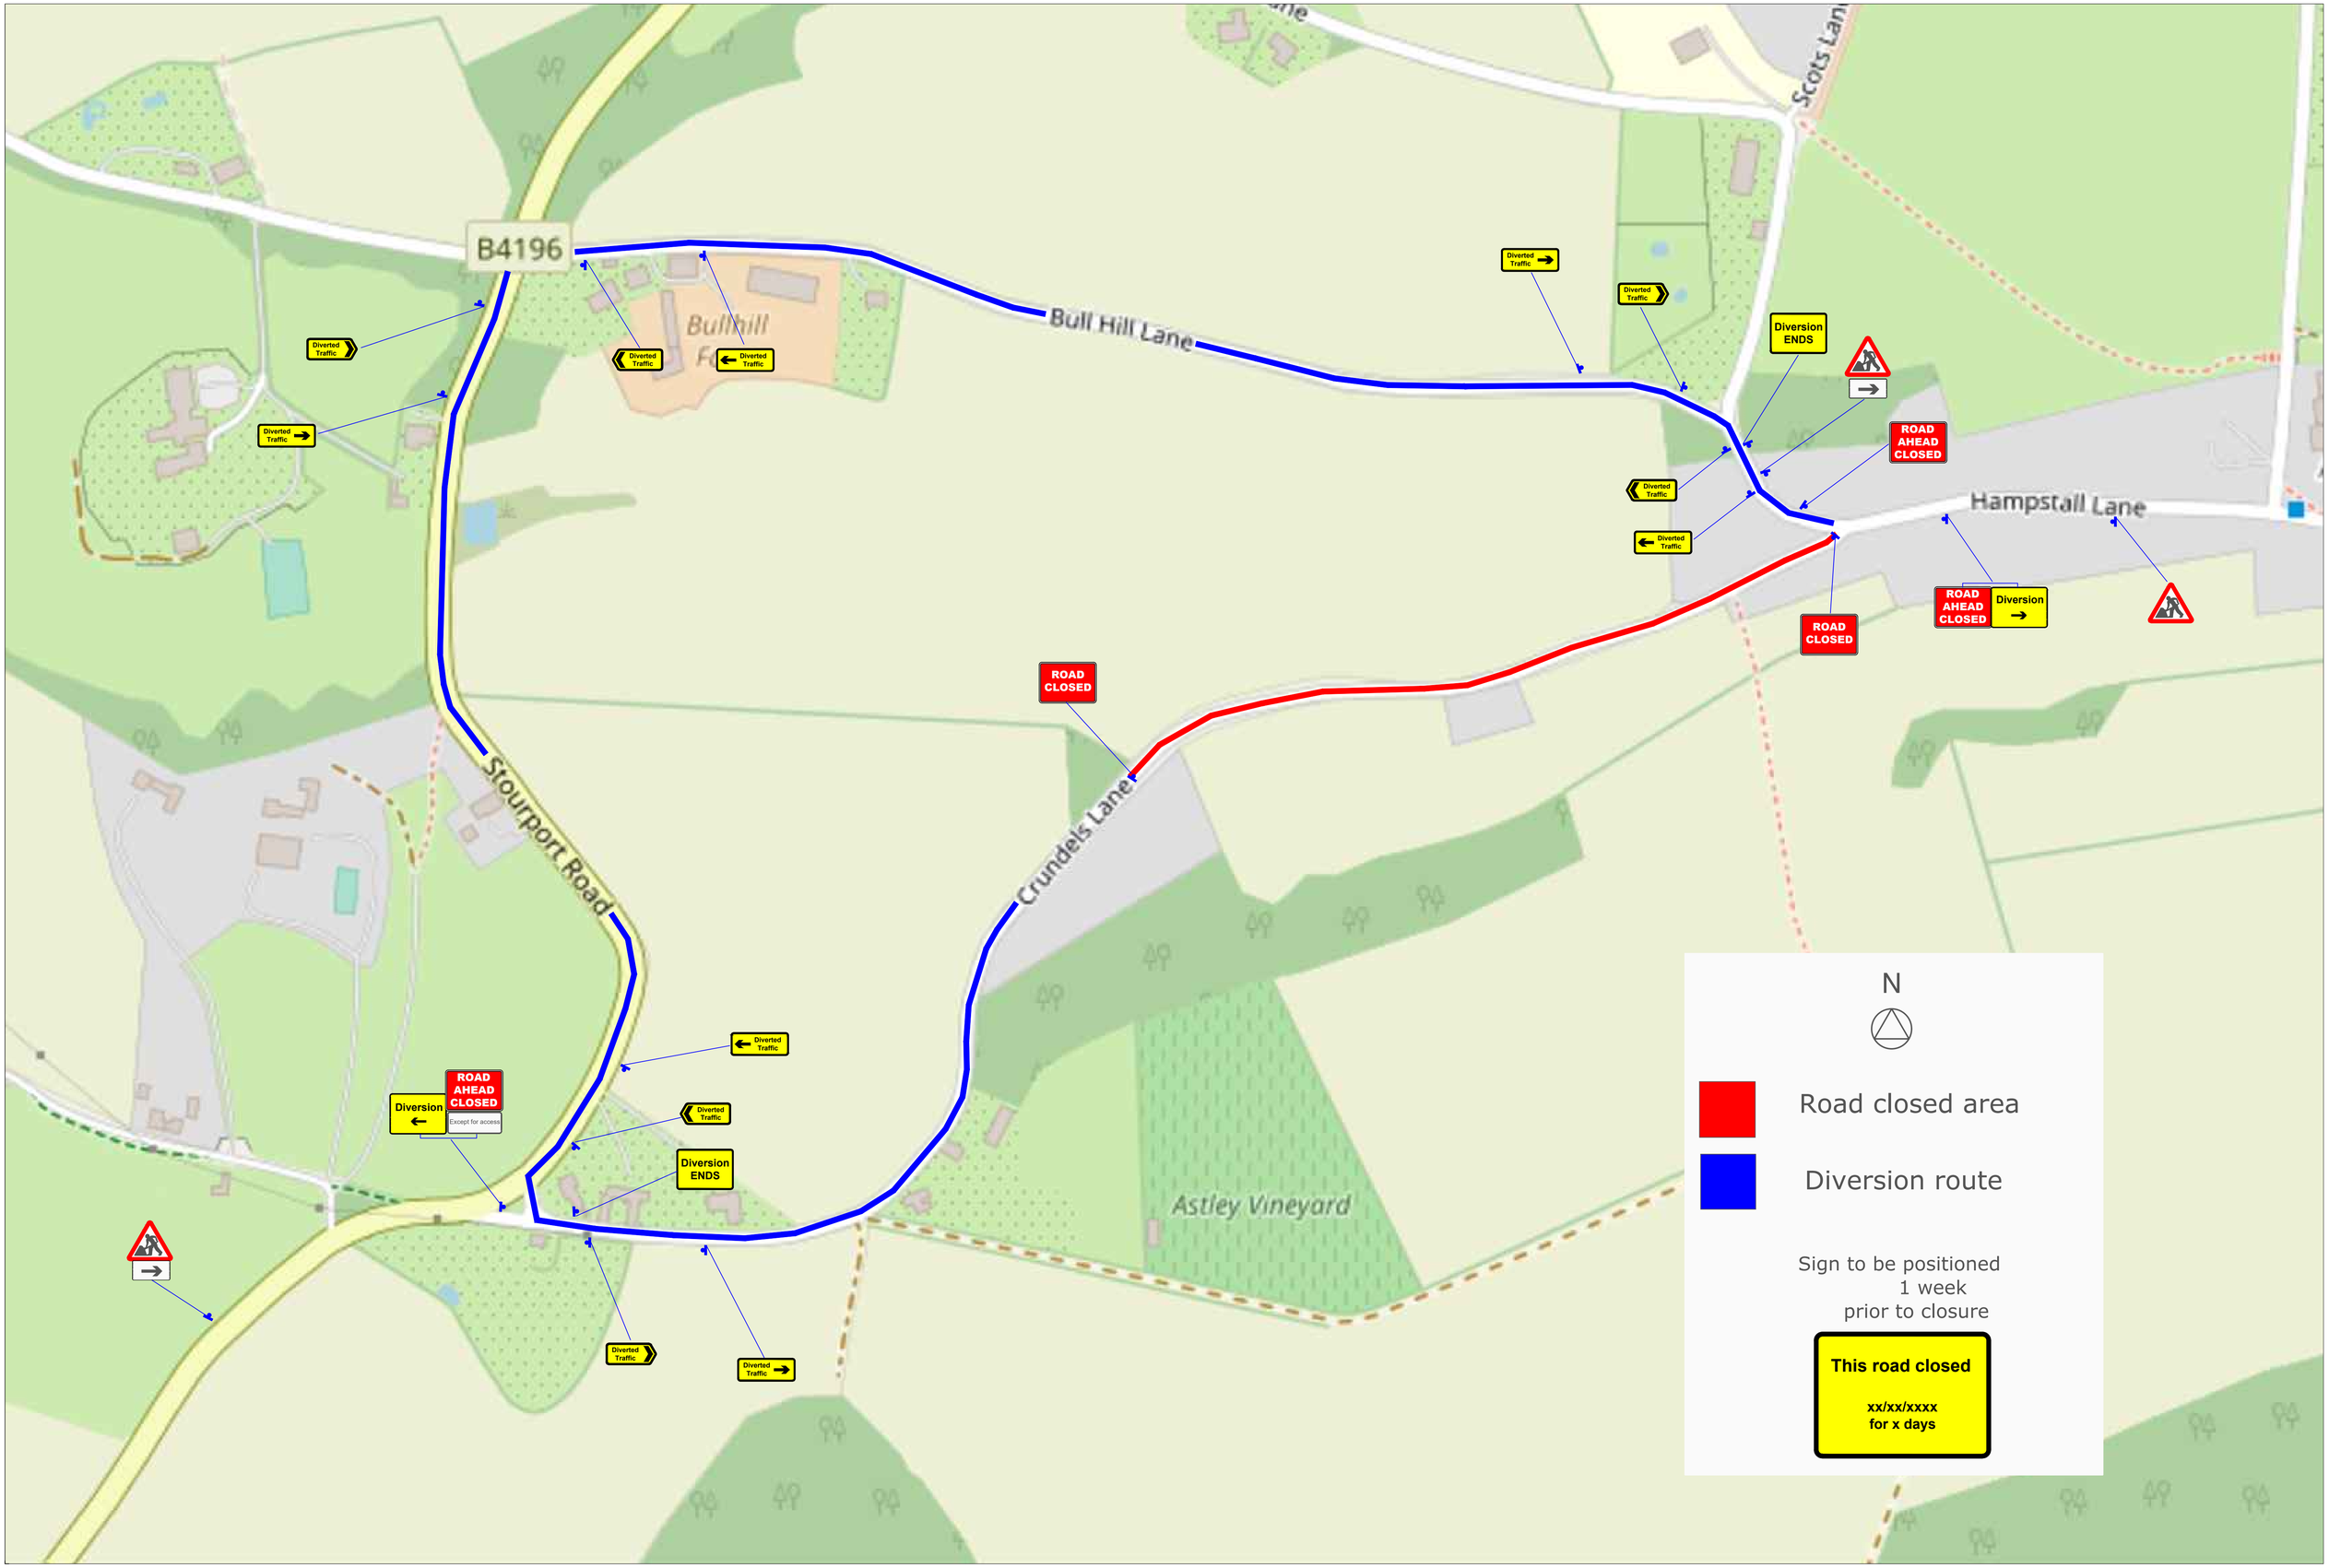

Drn:	S.C
Chk:	XXX
App:	XXX
Date:	14/05/2021

forest
Forest Traffic Signals Ltd,
Forest House, Broad Quay Road,
Felnex Ind Est. Newport. NP19 4PN
Tel: 01633 284700 Fax: 01633 283212

Rev.	Drn.	Chk.	App.	Description	Date.

Client:
HSC WORCESTER

Project: CRUNDELLS LANE

Office copy | Issued to site | Issued to client

Drawing: Traffic management arrangement

Drawing no: STHS01 0022 06
Revision:
Scale: NTS